A-105
Canfed
105G4

DRAWING NUMBER

PLAN HOLD CORPORATION • IRVINE, CALIFORNIA

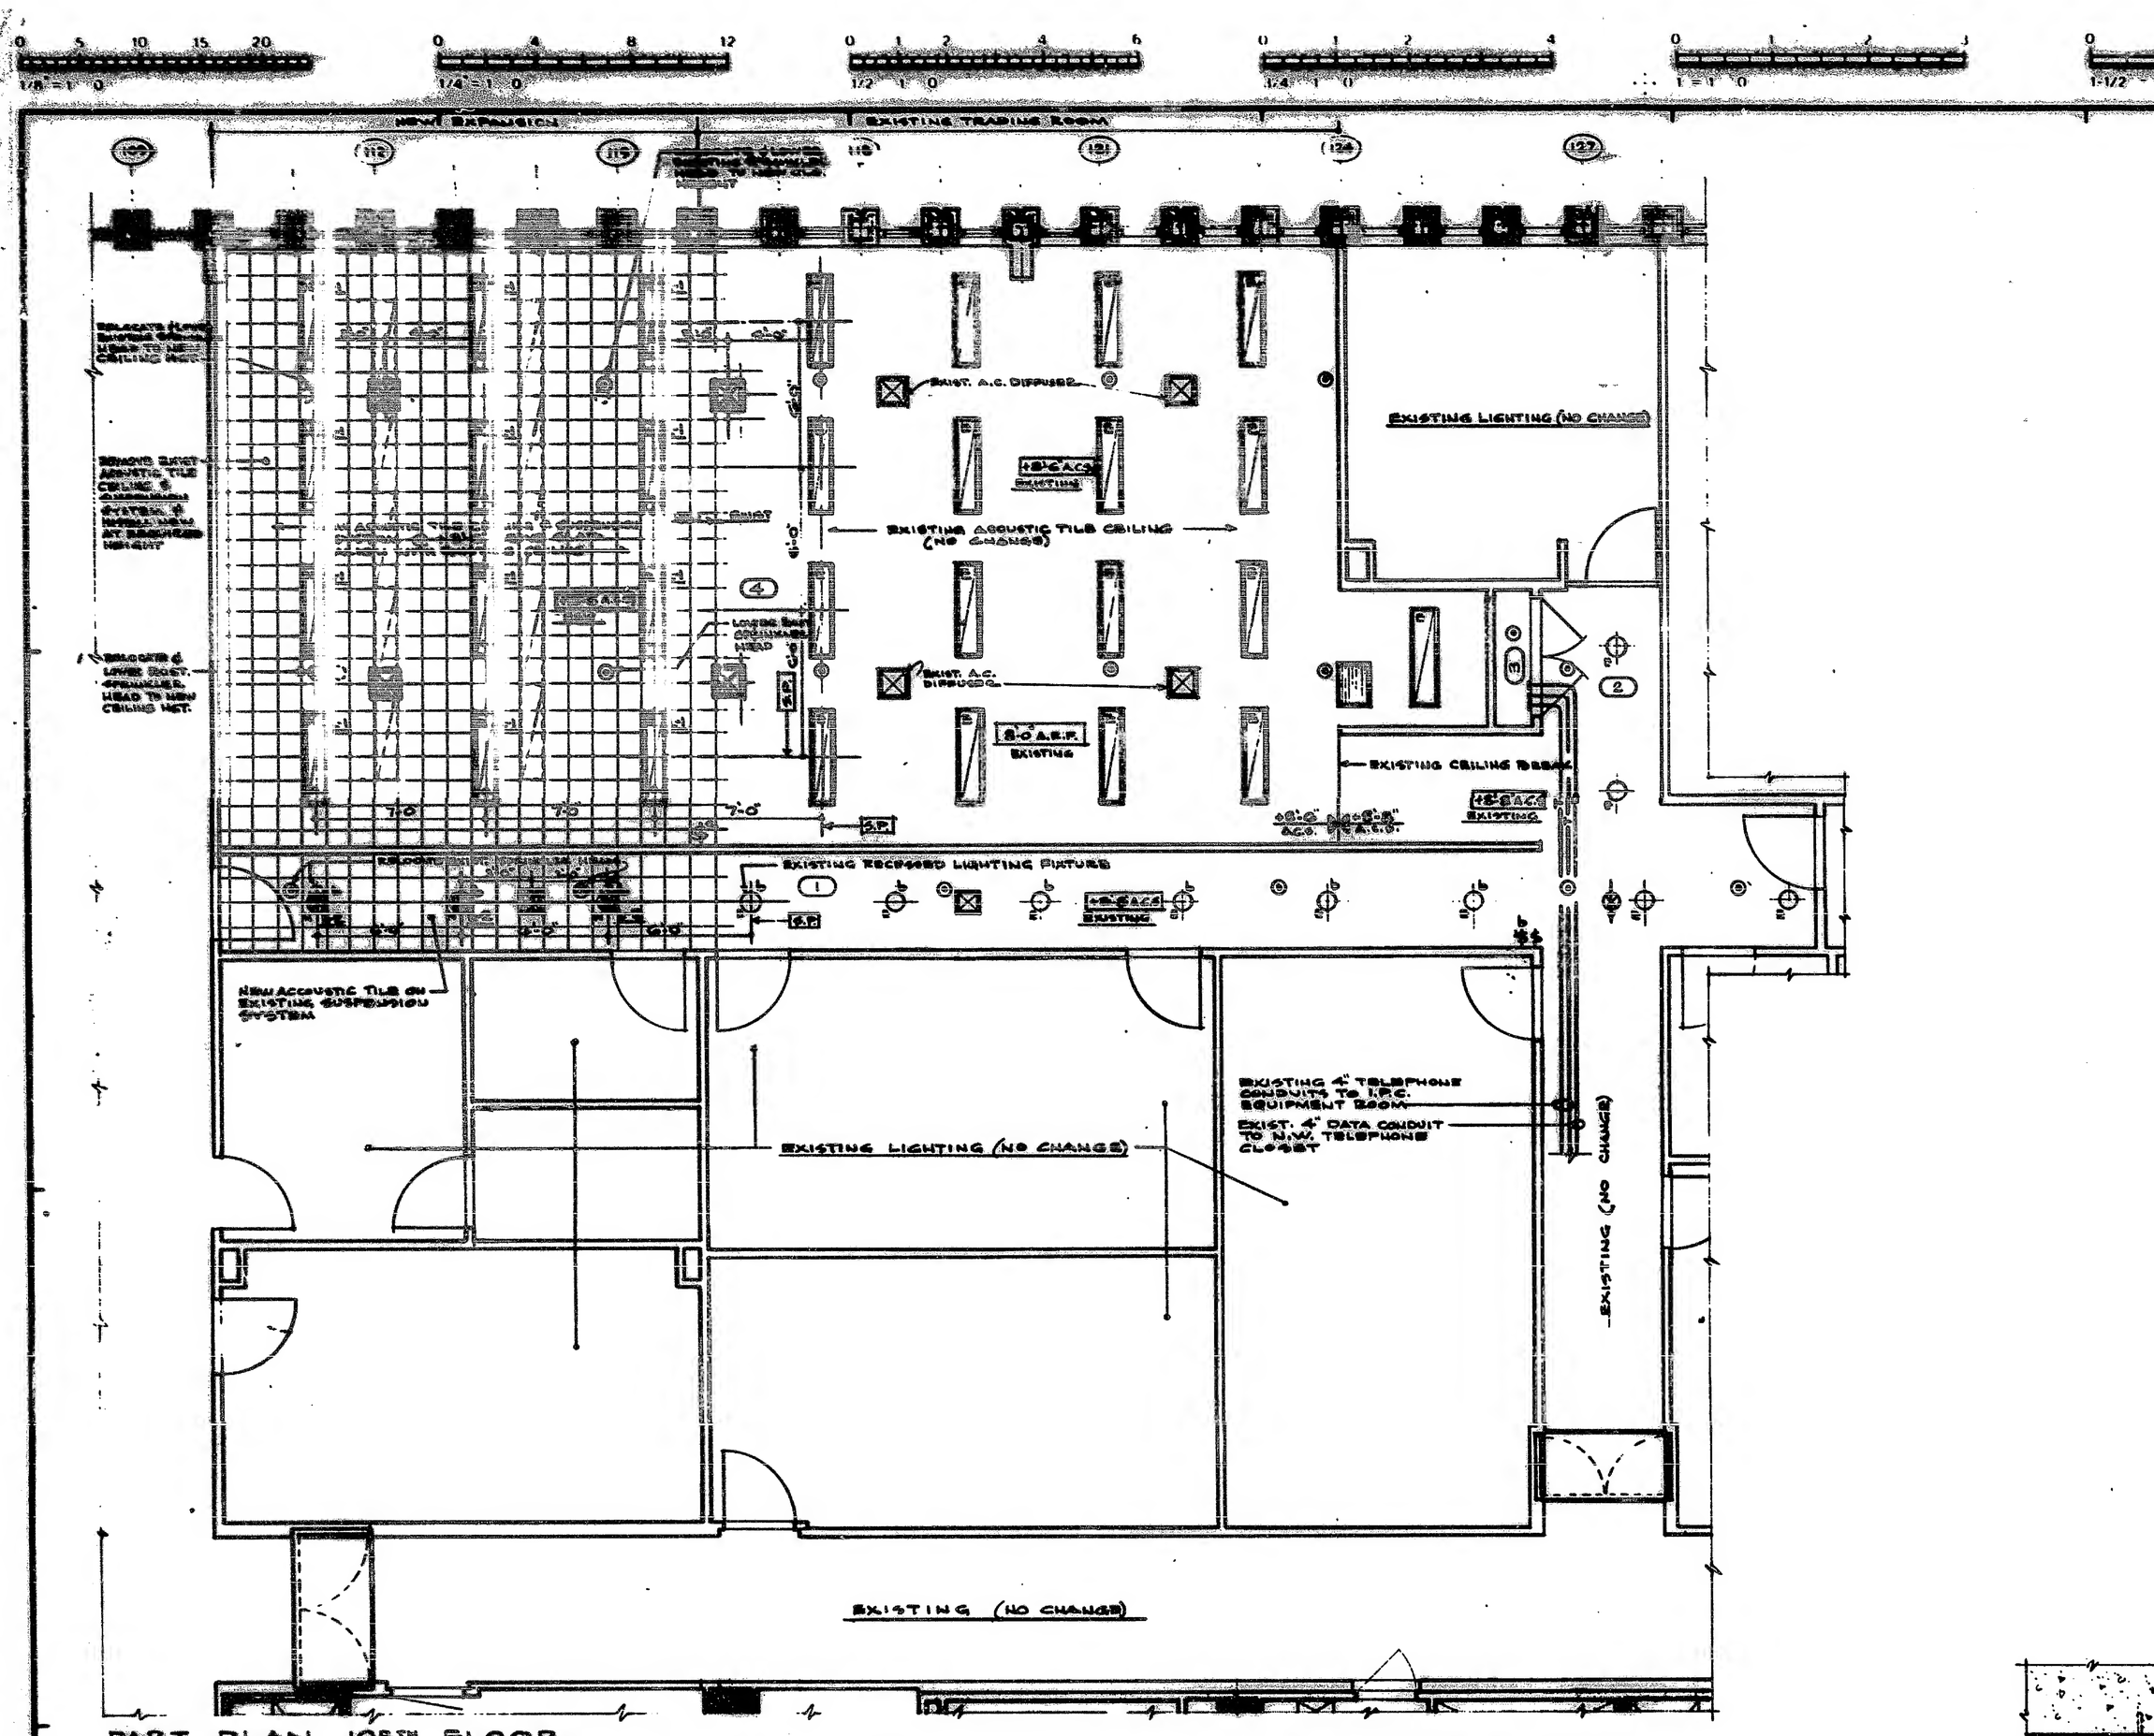

PART. PLAN 105TH FLOOR
1/4"=1'-0"

SCHEDULE OF LIGHTING FIXTURES

NO.	SYMBOL	MANUFACTURER & CATALOG NO	DIMENSIONS	LAMP TYPE	TOTAL NO. REQ'D	TOTAL NO. REMOVED	NO. REUSED	NEW REQ'D.	REMARKS
L-1	L-1	EDISON PRICE "VISIONAIR" V5-240-C2-217 RECESSED FLUORESCENT DOUBLE LAMP PARABOLIC AIR HANDLING	L=4'-0" W=1'-0" H=5¾"	(2) F-40T-12 DELUXE WARM WHITE	12	10	10	2	
L-2	L-2	LIGHTOLIER 7031 OPEN REFLECTOR RECESSED DOUBLE WALL WASHER WITH SPECULAR CLEAR ALZAK REFLECTOR	5¾" APERTURE 7¾" O.A. DIA. 8¼" HIGH	100W A-19	5	0	0	5	
L-3	L-3	EDISON PRICE "VISIONAIR" V5-140-C2-217 RECESSED FLUORESCENT SINGLE LAMP PARABOLIC AIR HANDLING	L=4'-0" W=1'-0" H=5¾"	(1) F-40T-12 DELUXE WARM WHITE	23	0	0	23	
L-4	L-4	LIGHTOLIER 1029 OPEN REFLECTOR WALL WASHER WITH SPECULAR CLEAR ALZAK REFLECTOR	5¾" APERTURE 7¾" O.A. DIA. 8¼" HIGH	100W A-19	1	0	0	1	
L-5	L-5	EDISON PRICE UMINAIR	L=2'-0" W=2'-0" D=8"	(1) F40/U/3 WARM WHITE	6	19	0	0	SAME FIXTURES REMOVED FROM EXISTING OFFICES & NEW TELEPHONE EQUIPMENT ROOM

REFER TO DWG 105G-9 FOR CONTINUATION OF LIGHTING FIXTURE SCHEDULE

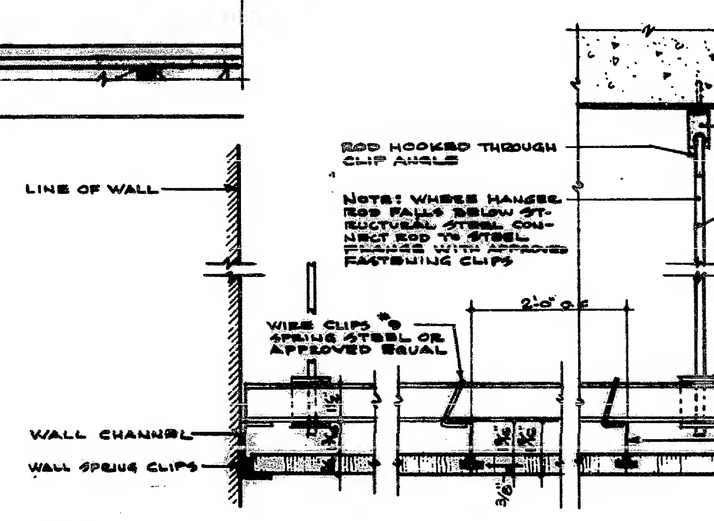

1 DETAIL FOR CONCEALED SPLINE CEIL
@ 3"=1'-0"

NOTE: SUSPENDED CEILING SYSTEM